



COLLEGE OF SCIENCE & ENGINEERING
1600 HOLLOWAY AVENUE
SAN FRANCISCO, CA 94132

SMITHGROUP

301 BATTERY STREET
7TH FLOOR
SAN FRANCISCO, CA 94111
T: 415.227.0100
smilinggroup.com


[illegible]

SEALS AND SIGNATURES

NOT FOR
CONSTRUCTION

KEYPLAN

PROJECT NORTH

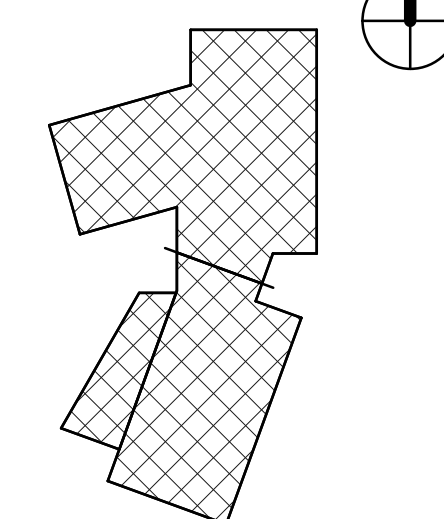


SHEET TITLE

LEVEL 4 FRAMING PLAN

PROJECT NUMBER

N-S2.4

SHEET NUMBER

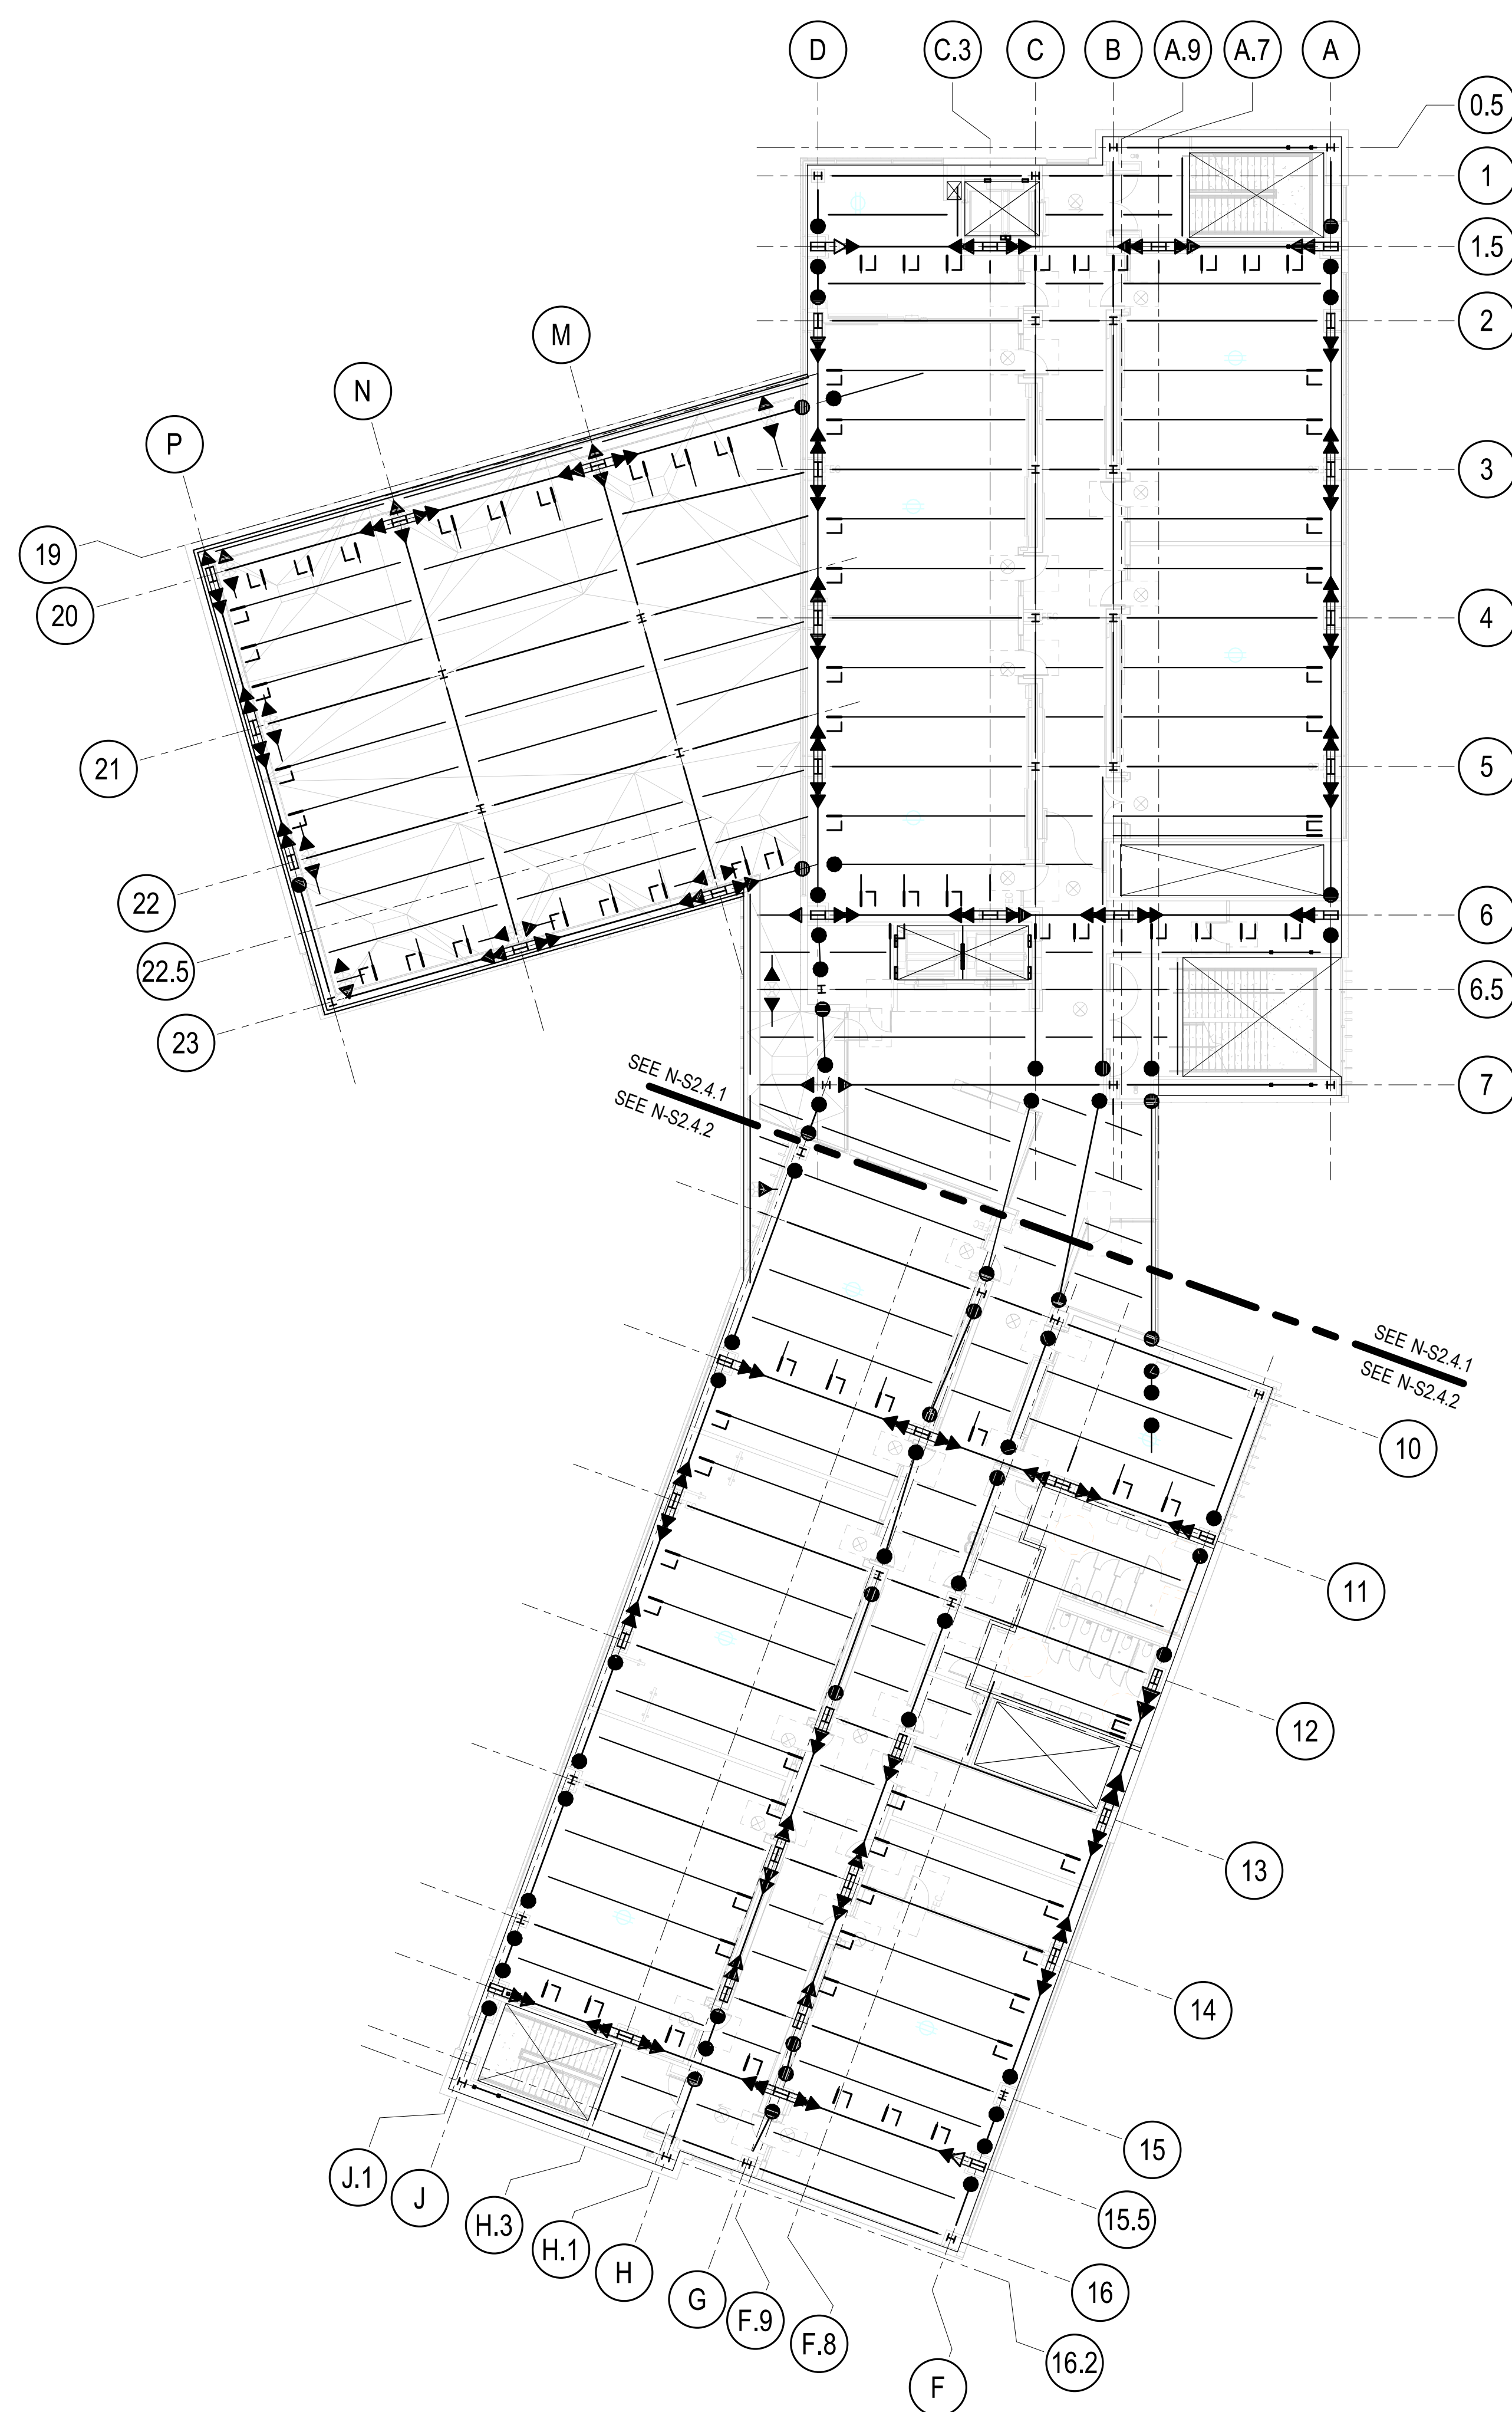

LEVEL 4 FRAMING PLAN

1/16" = 1'-0"

•

